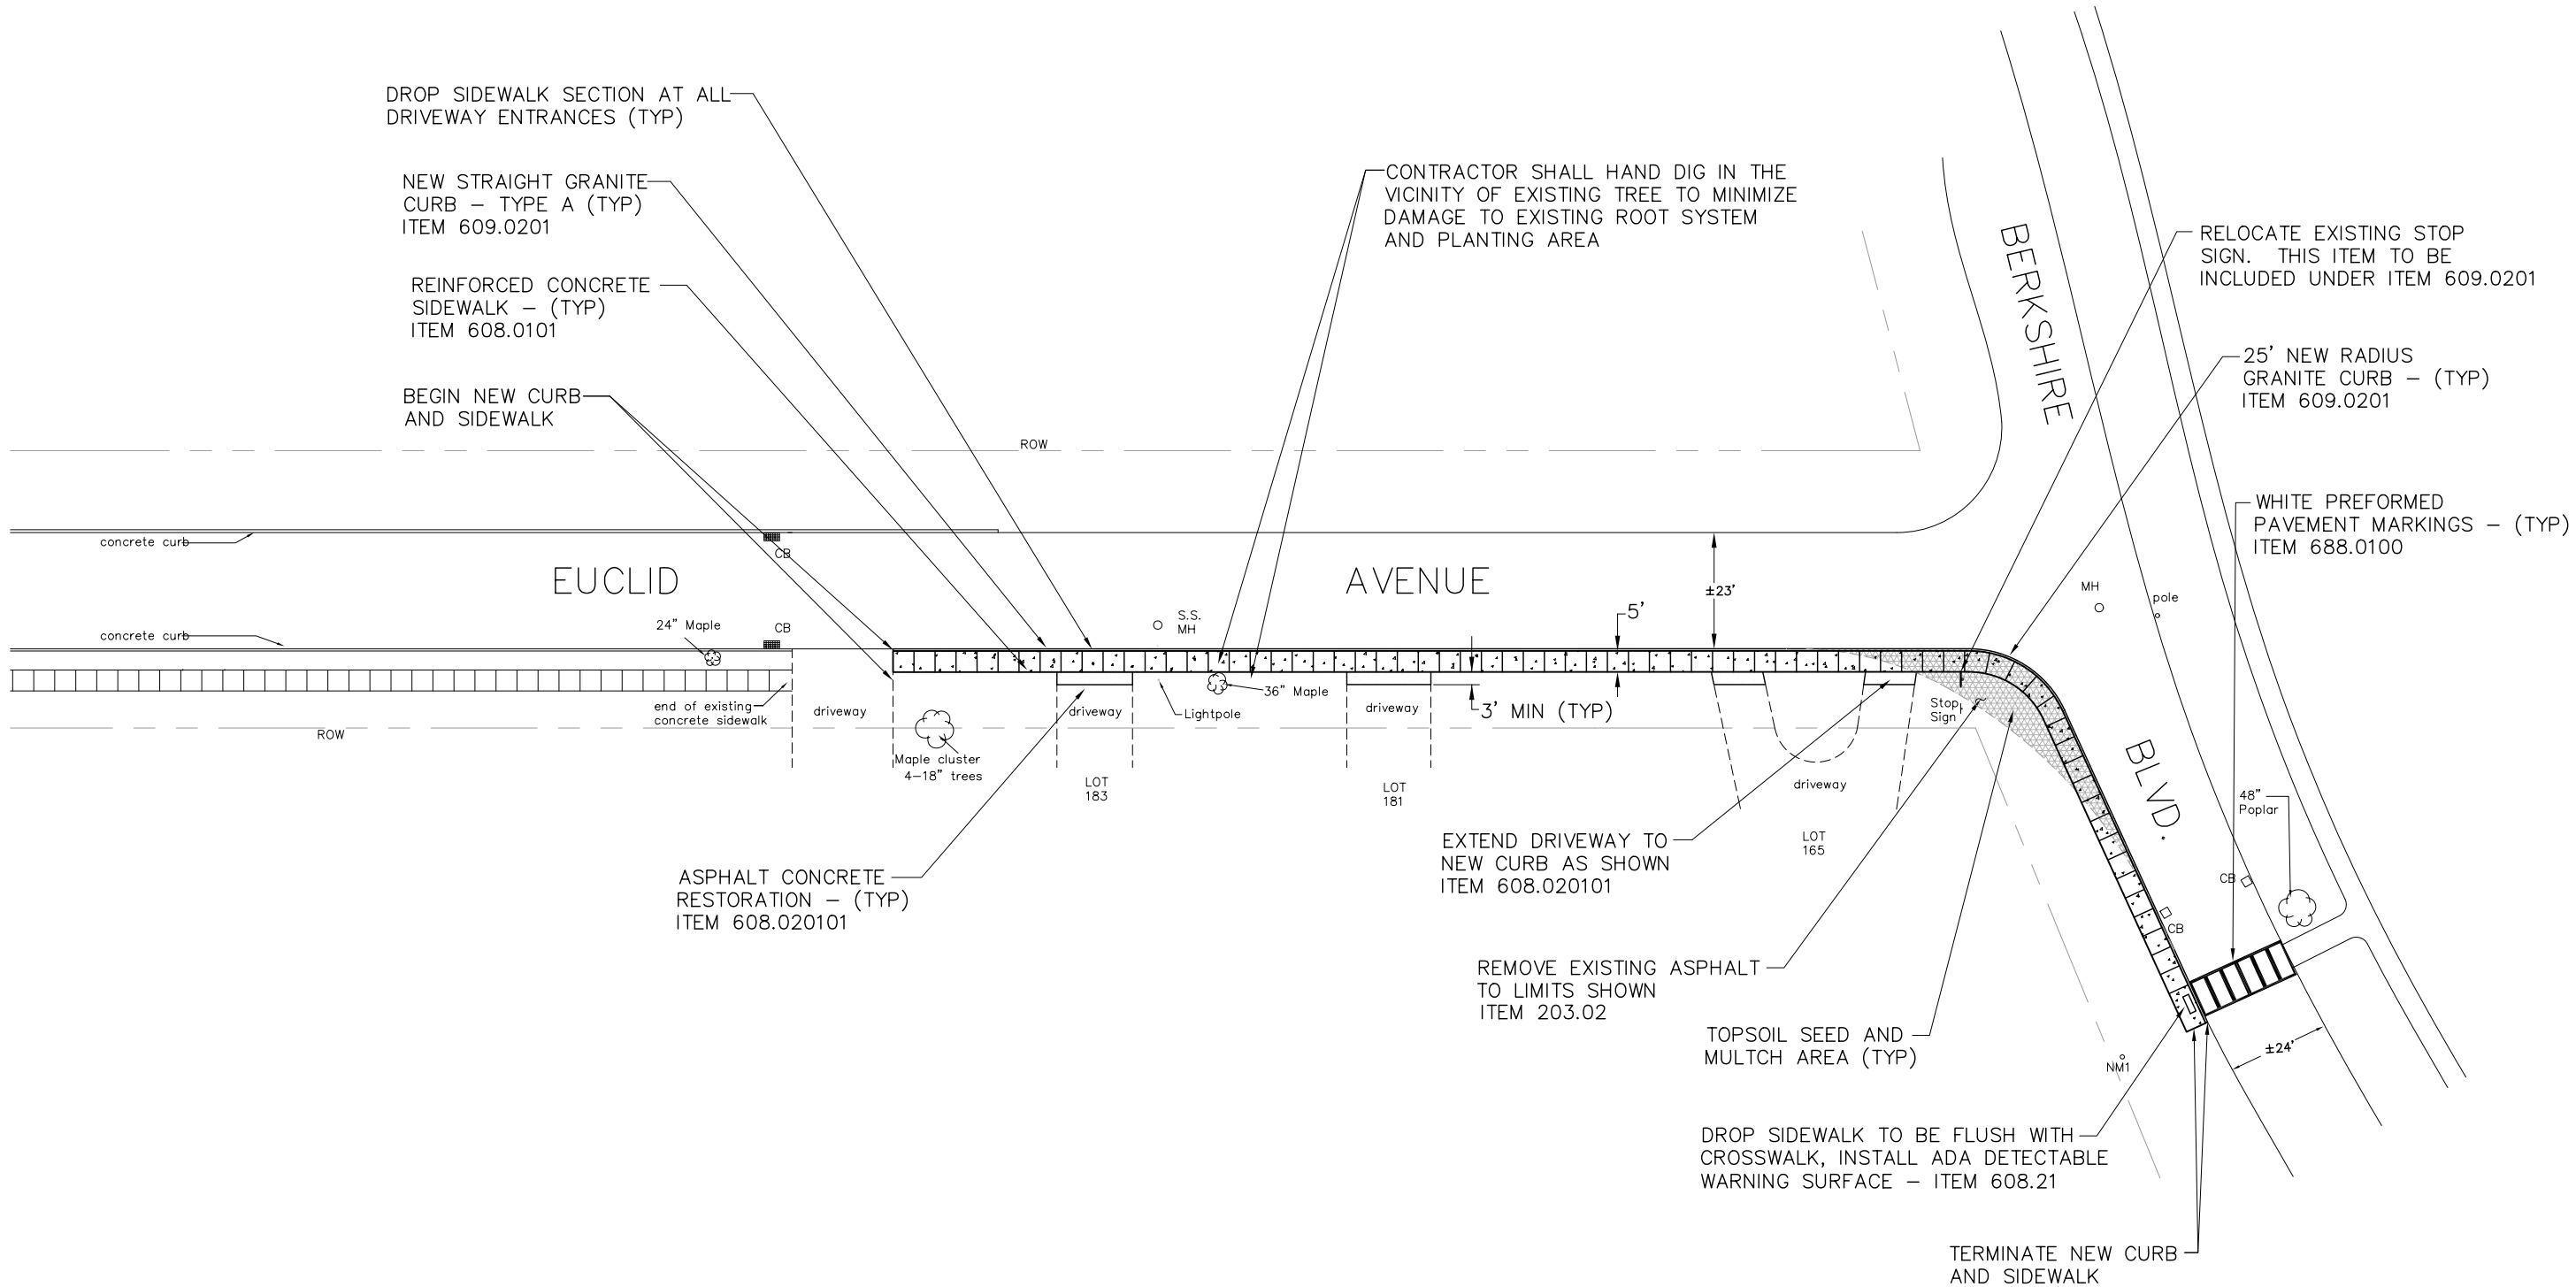

REVISION HISTORY			
No.:	BY:	DATE:	DESCRIPTION
FILE NAME & PATH:			

CITY OF ALBANY – DIVISION OF ENGINEERING
DEPARTMENT OF GENERAL SERVICES
One Connors Boulevard
Albany, New York 12204

Gerald D. Jennings
Mayor

Deirdre J. Rudolph, P.E.
City Engineer

EUCLID AVENUE / BERKSHIRE BOULEVARD
SIDEWALK EXTENSION PROJECT

PLAN

SCALE: NONE | DATED: APRIL 2009

DESIGNED BY: DRL	DATE: 04/06/2009	DRAWING:
DRAWN BY: DRL	DATE: 04/06/2009	C-1
CHECKED BY: CM	DATE: 04/06/2009	
		SHT: 2 OF 4